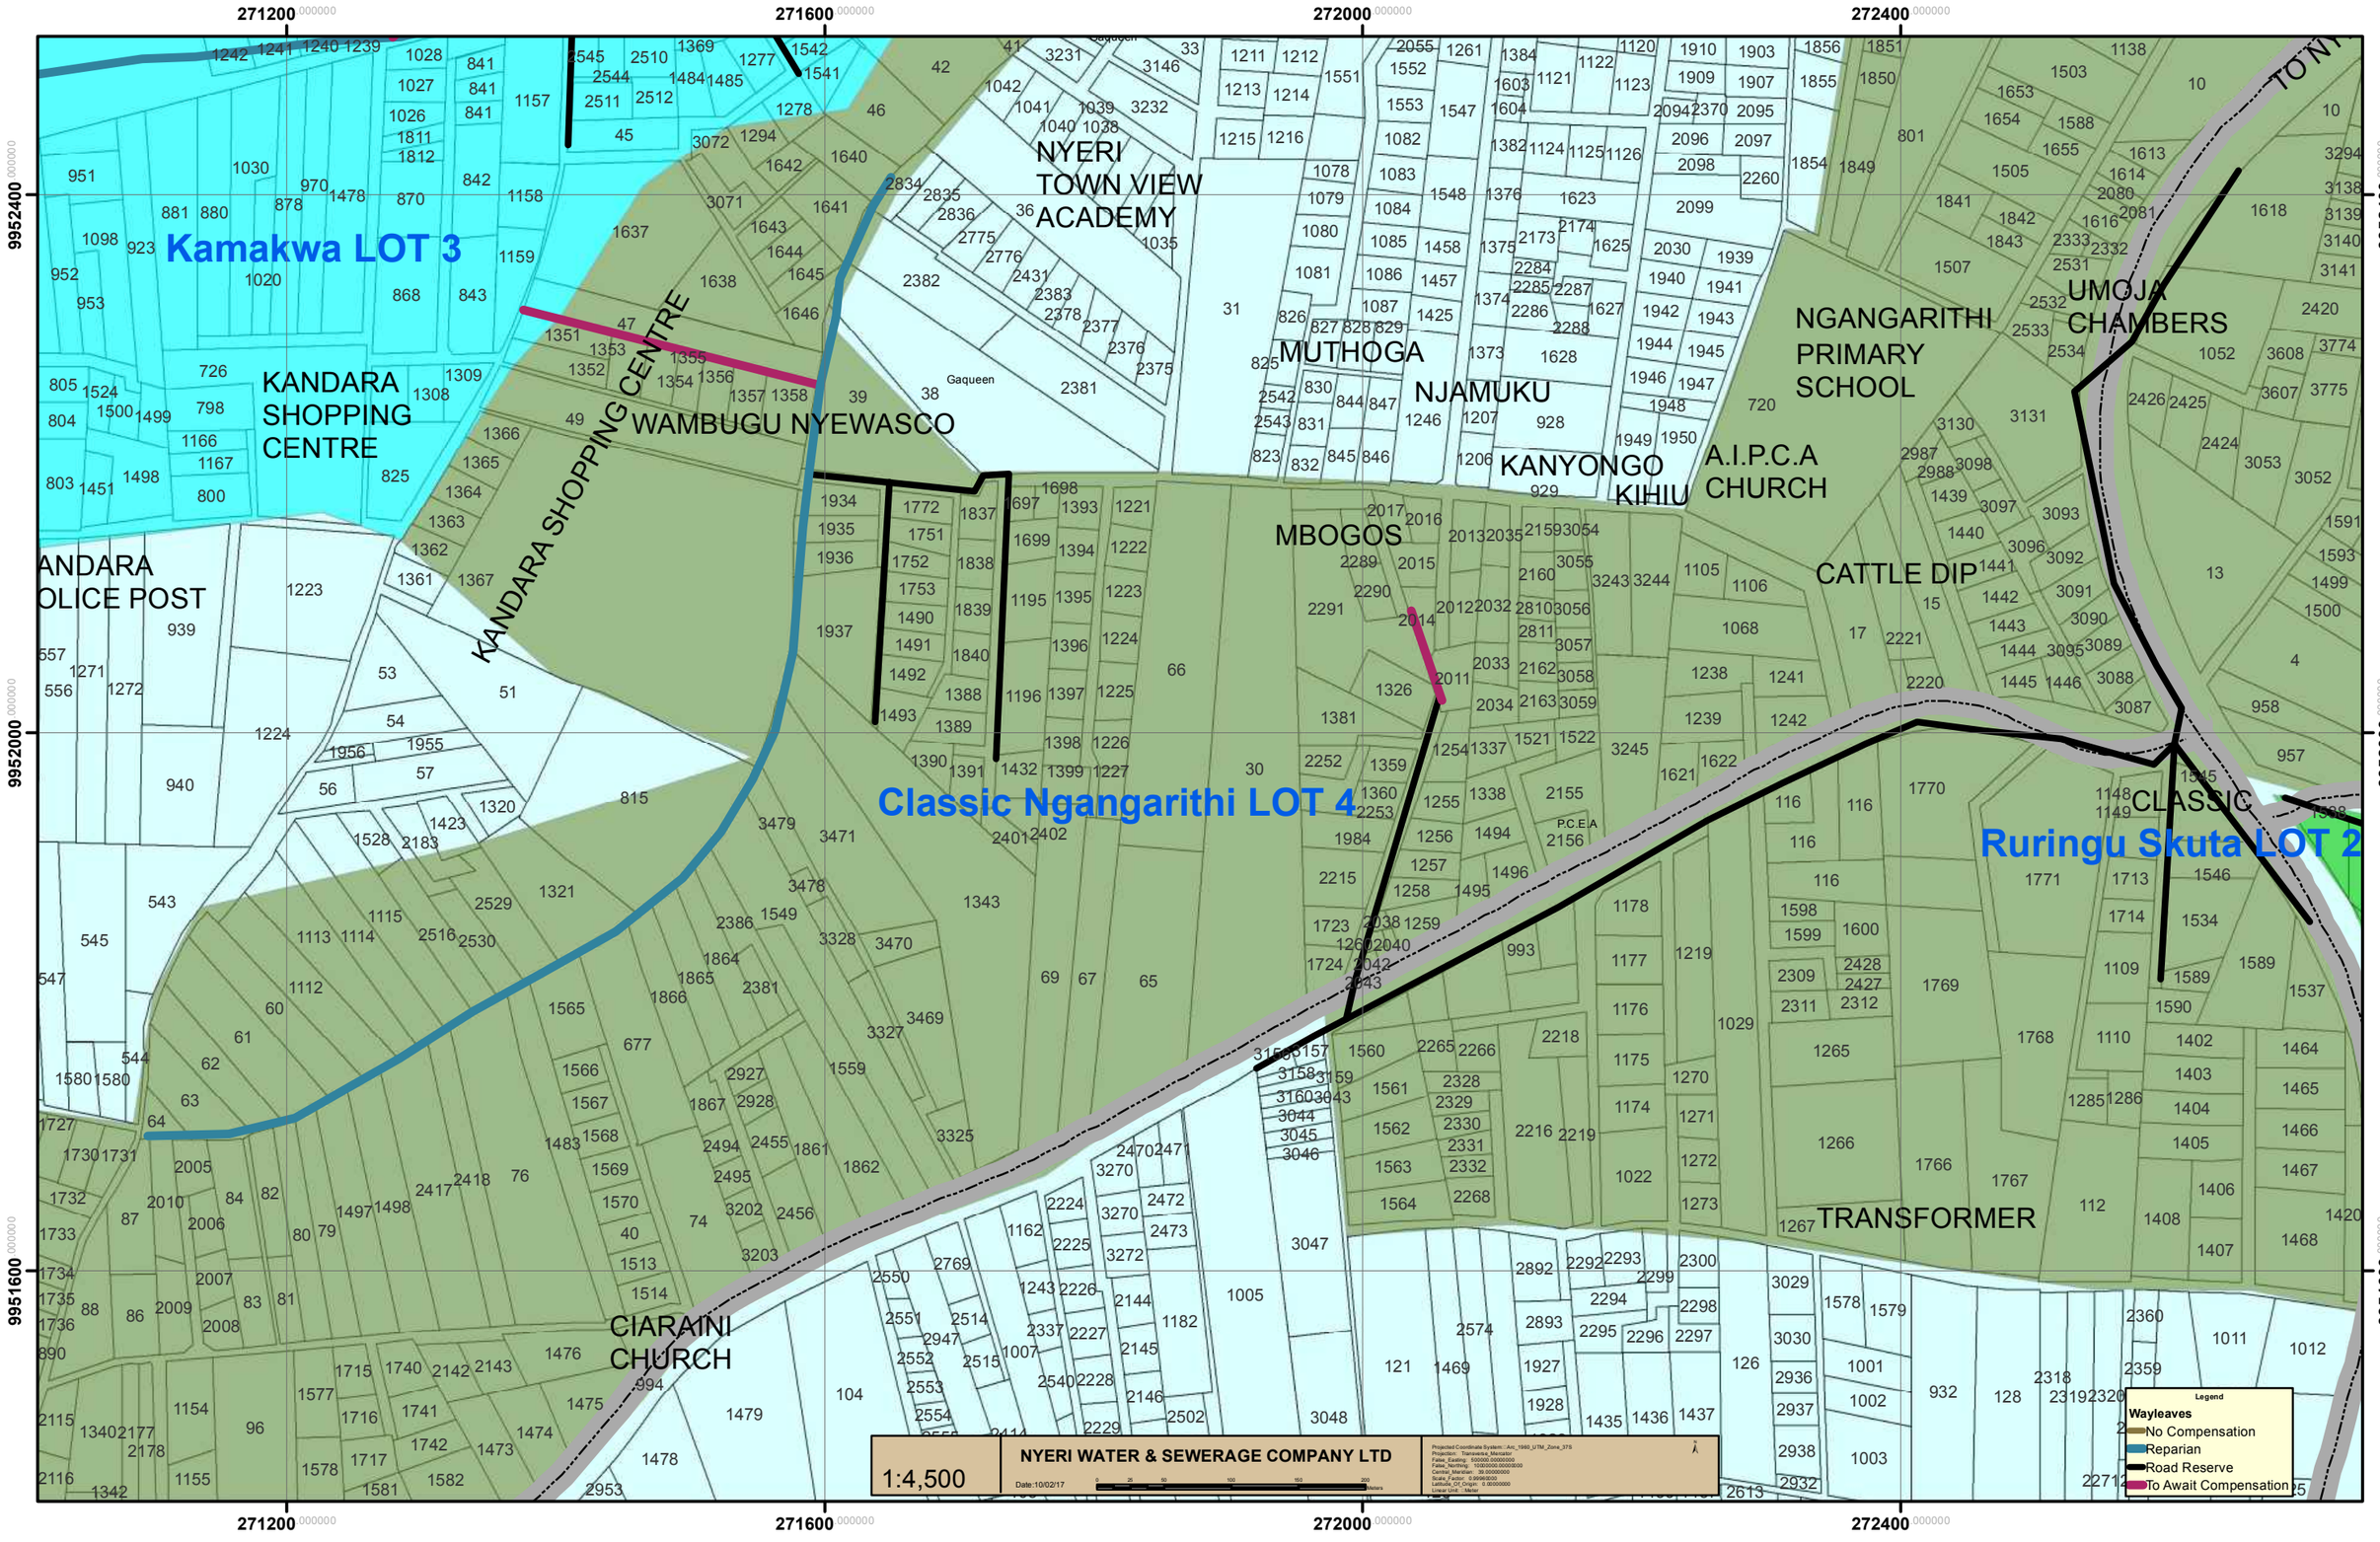CLASSIC-NGANGARITHI SEWERAGE PROJECT